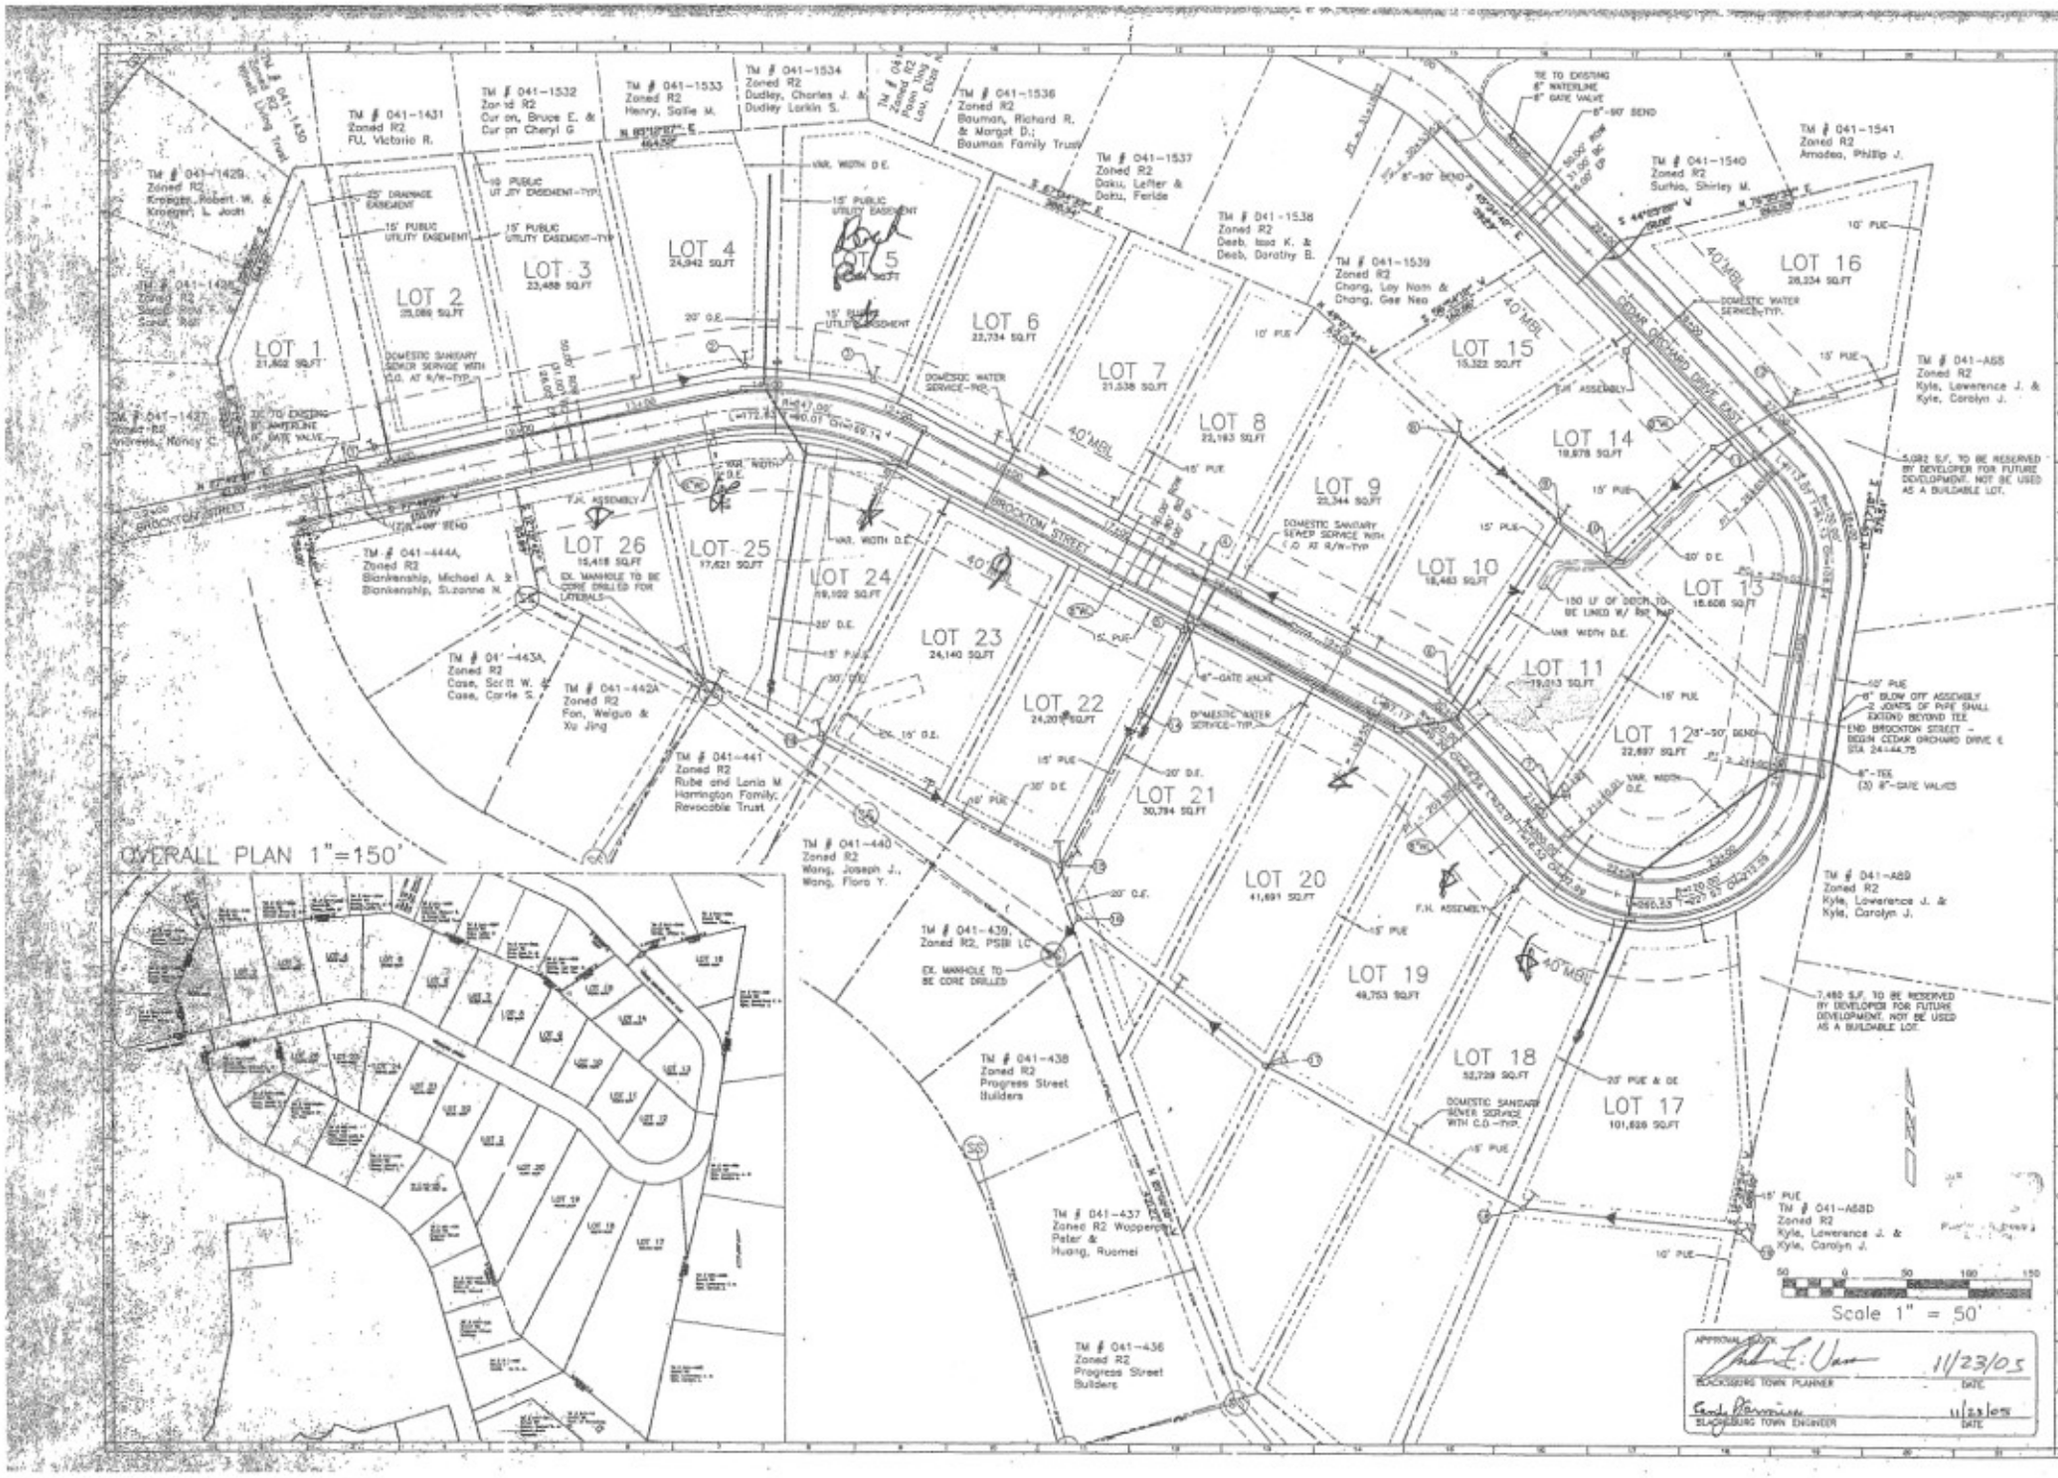

BALZER

PLANNERS • ARCHITECTS
ENGINEERS • SURVEYORS

CEDAR ORCHARDS - PHASE IV B
ROAD PLAN
MONTGOMERY COUNTY, VIRGINIA

DRAWN BY: SMG
DESIGNED BY: SMG
CHECKED BY: SMG
DATE: 5-18-05
REVISIONS:
9-8-05
10-14-05

SCALE: 1"=50'
SHEET NO. C2
JOB NO. B0500013.00